

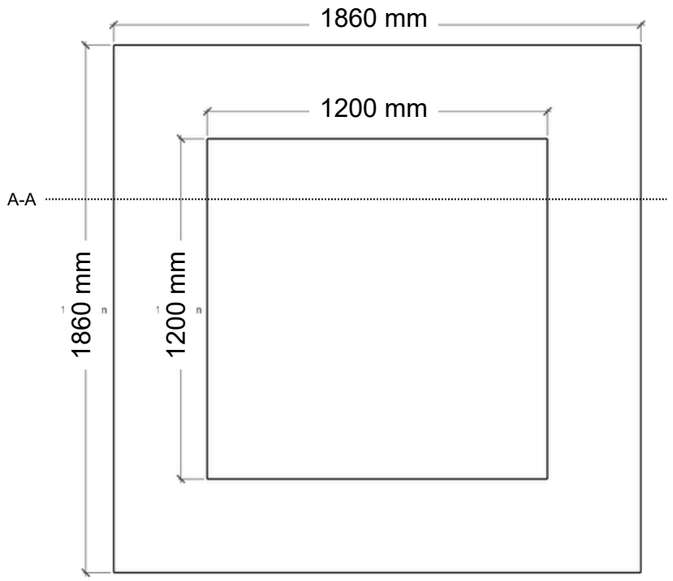


CABLE PIT LID - PLAN VIEW

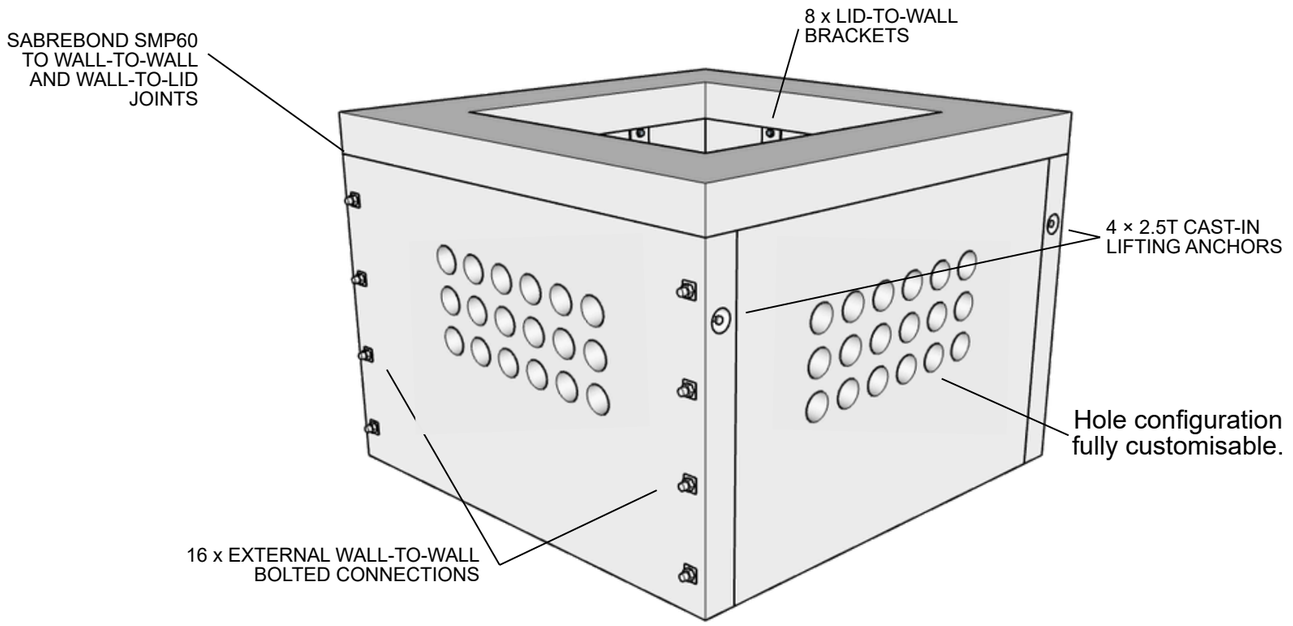

LID AND CABLE PIT – ISO

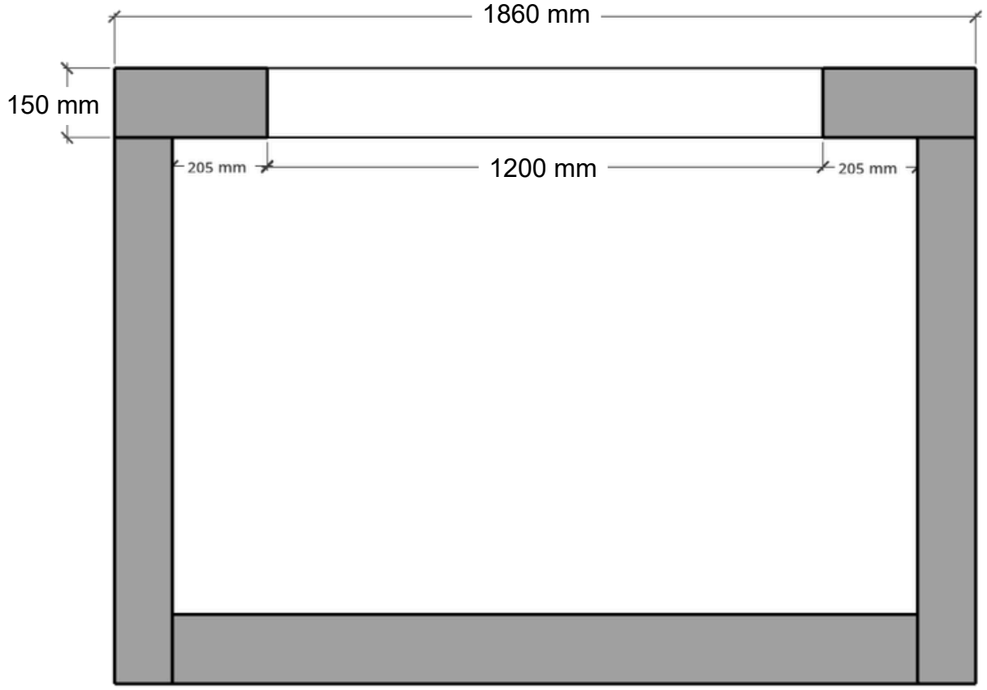

LID AND CABLE PIT – SECTION A-A

PRECAST CONCRETE CABLE PIT

Shown with removable concrete lid.

Available options:

- Custom cable entry layouts
- Variable lid depths
- Anti-flotation feet
- Extended-depth configurations


Manufactured by Wade Concrete Products | Dargaville, Northland

WADE CONCRETE PRODUCTS


WADE PRECAST CABLE PIT
1860 × 1860 mm

Drawing No	WCP-CP-023
Revision	A
Status	Product Illustration
Scale	NTS
Sheet	1 of 2
Date	12/11/2026
Drawn by	Peter Norman
Units	mm

Do not scale from drawing. All dimensions are in millimetres unless noted otherwise.

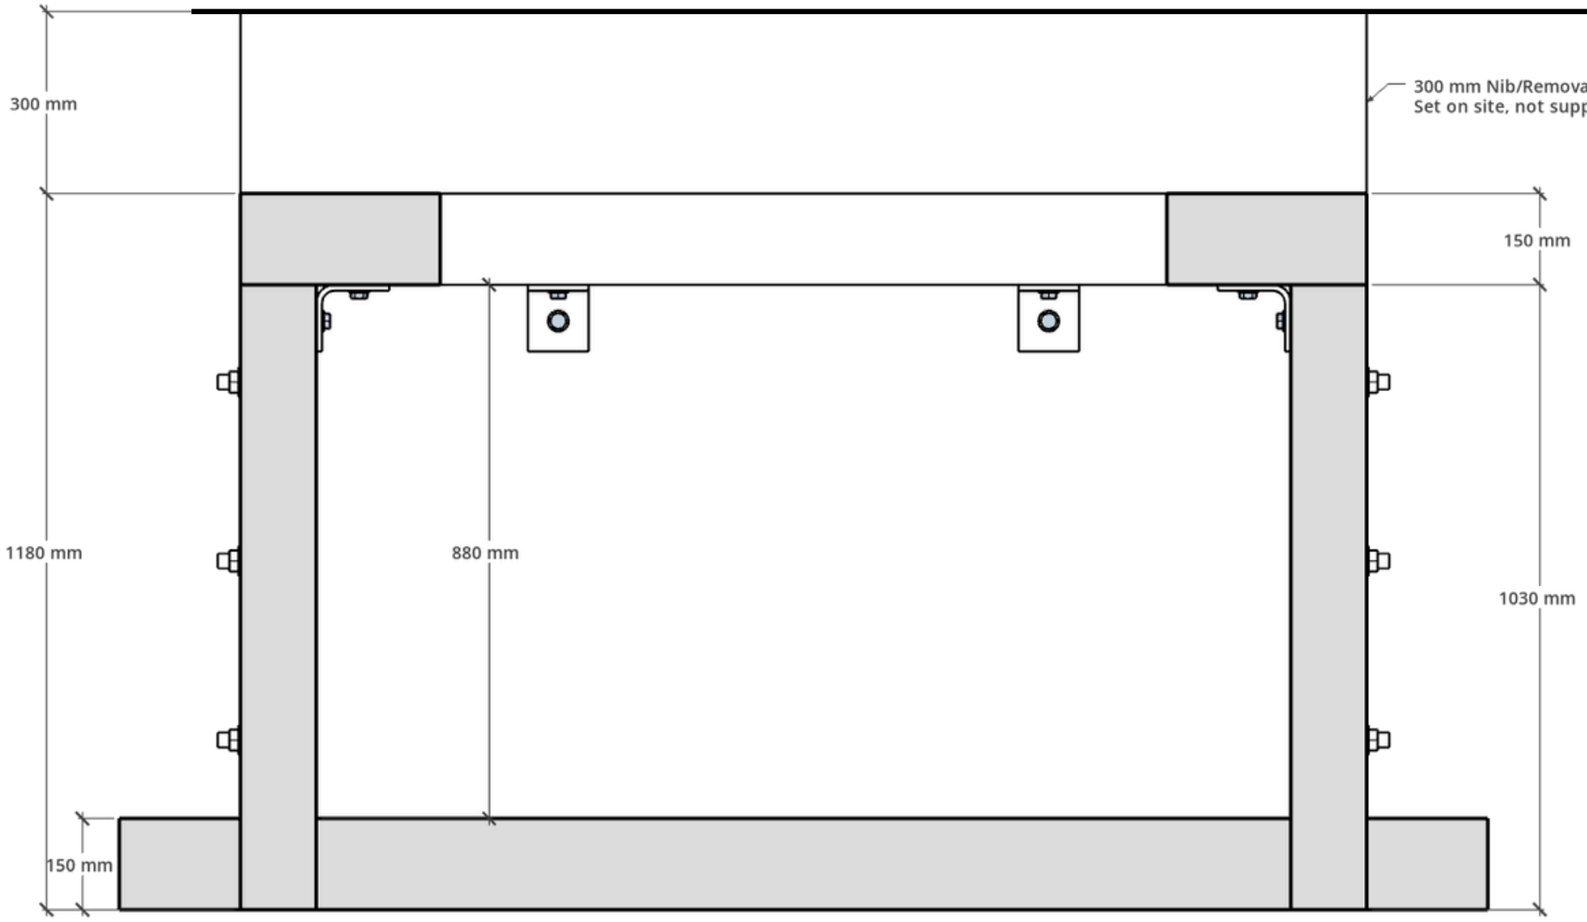

LID AND CABLE PIT, WITH ANTI-FLOTATION FEET - SECTION

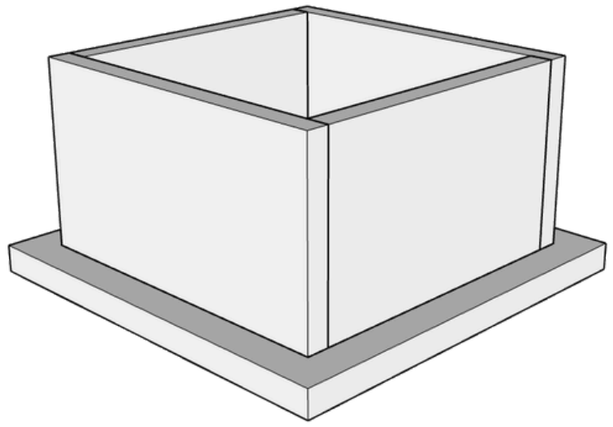

CABLE PIT SHOWING ANTI-FLOTATION FEET - ISO

PRECAST CONCRETE CABLE PIT

Shown with optional anti-flotation feet and removable concrete lid.

Available options:

- Custom cable entry layouts
- Variable lid depths
- Anti-flotation feet
- Extended-depth configurations

Manufactured by Wade Concrete Products | Dargaville, Northland

WADE CONCRETE PRODUCTS

WADE CABLE PIT WITH LID AND ANTI-FLOTATION FEET

Drawing No	WCP-CP-022
Revision	A
Status	Product Illustration
Scale	NTS
Sheet	2 of 2
Date	12/11/2026
Drawn by	Peter Norman
Units	mm

Do not scale from drawing. All dimensions are in millimetres unless noted otherwise.